


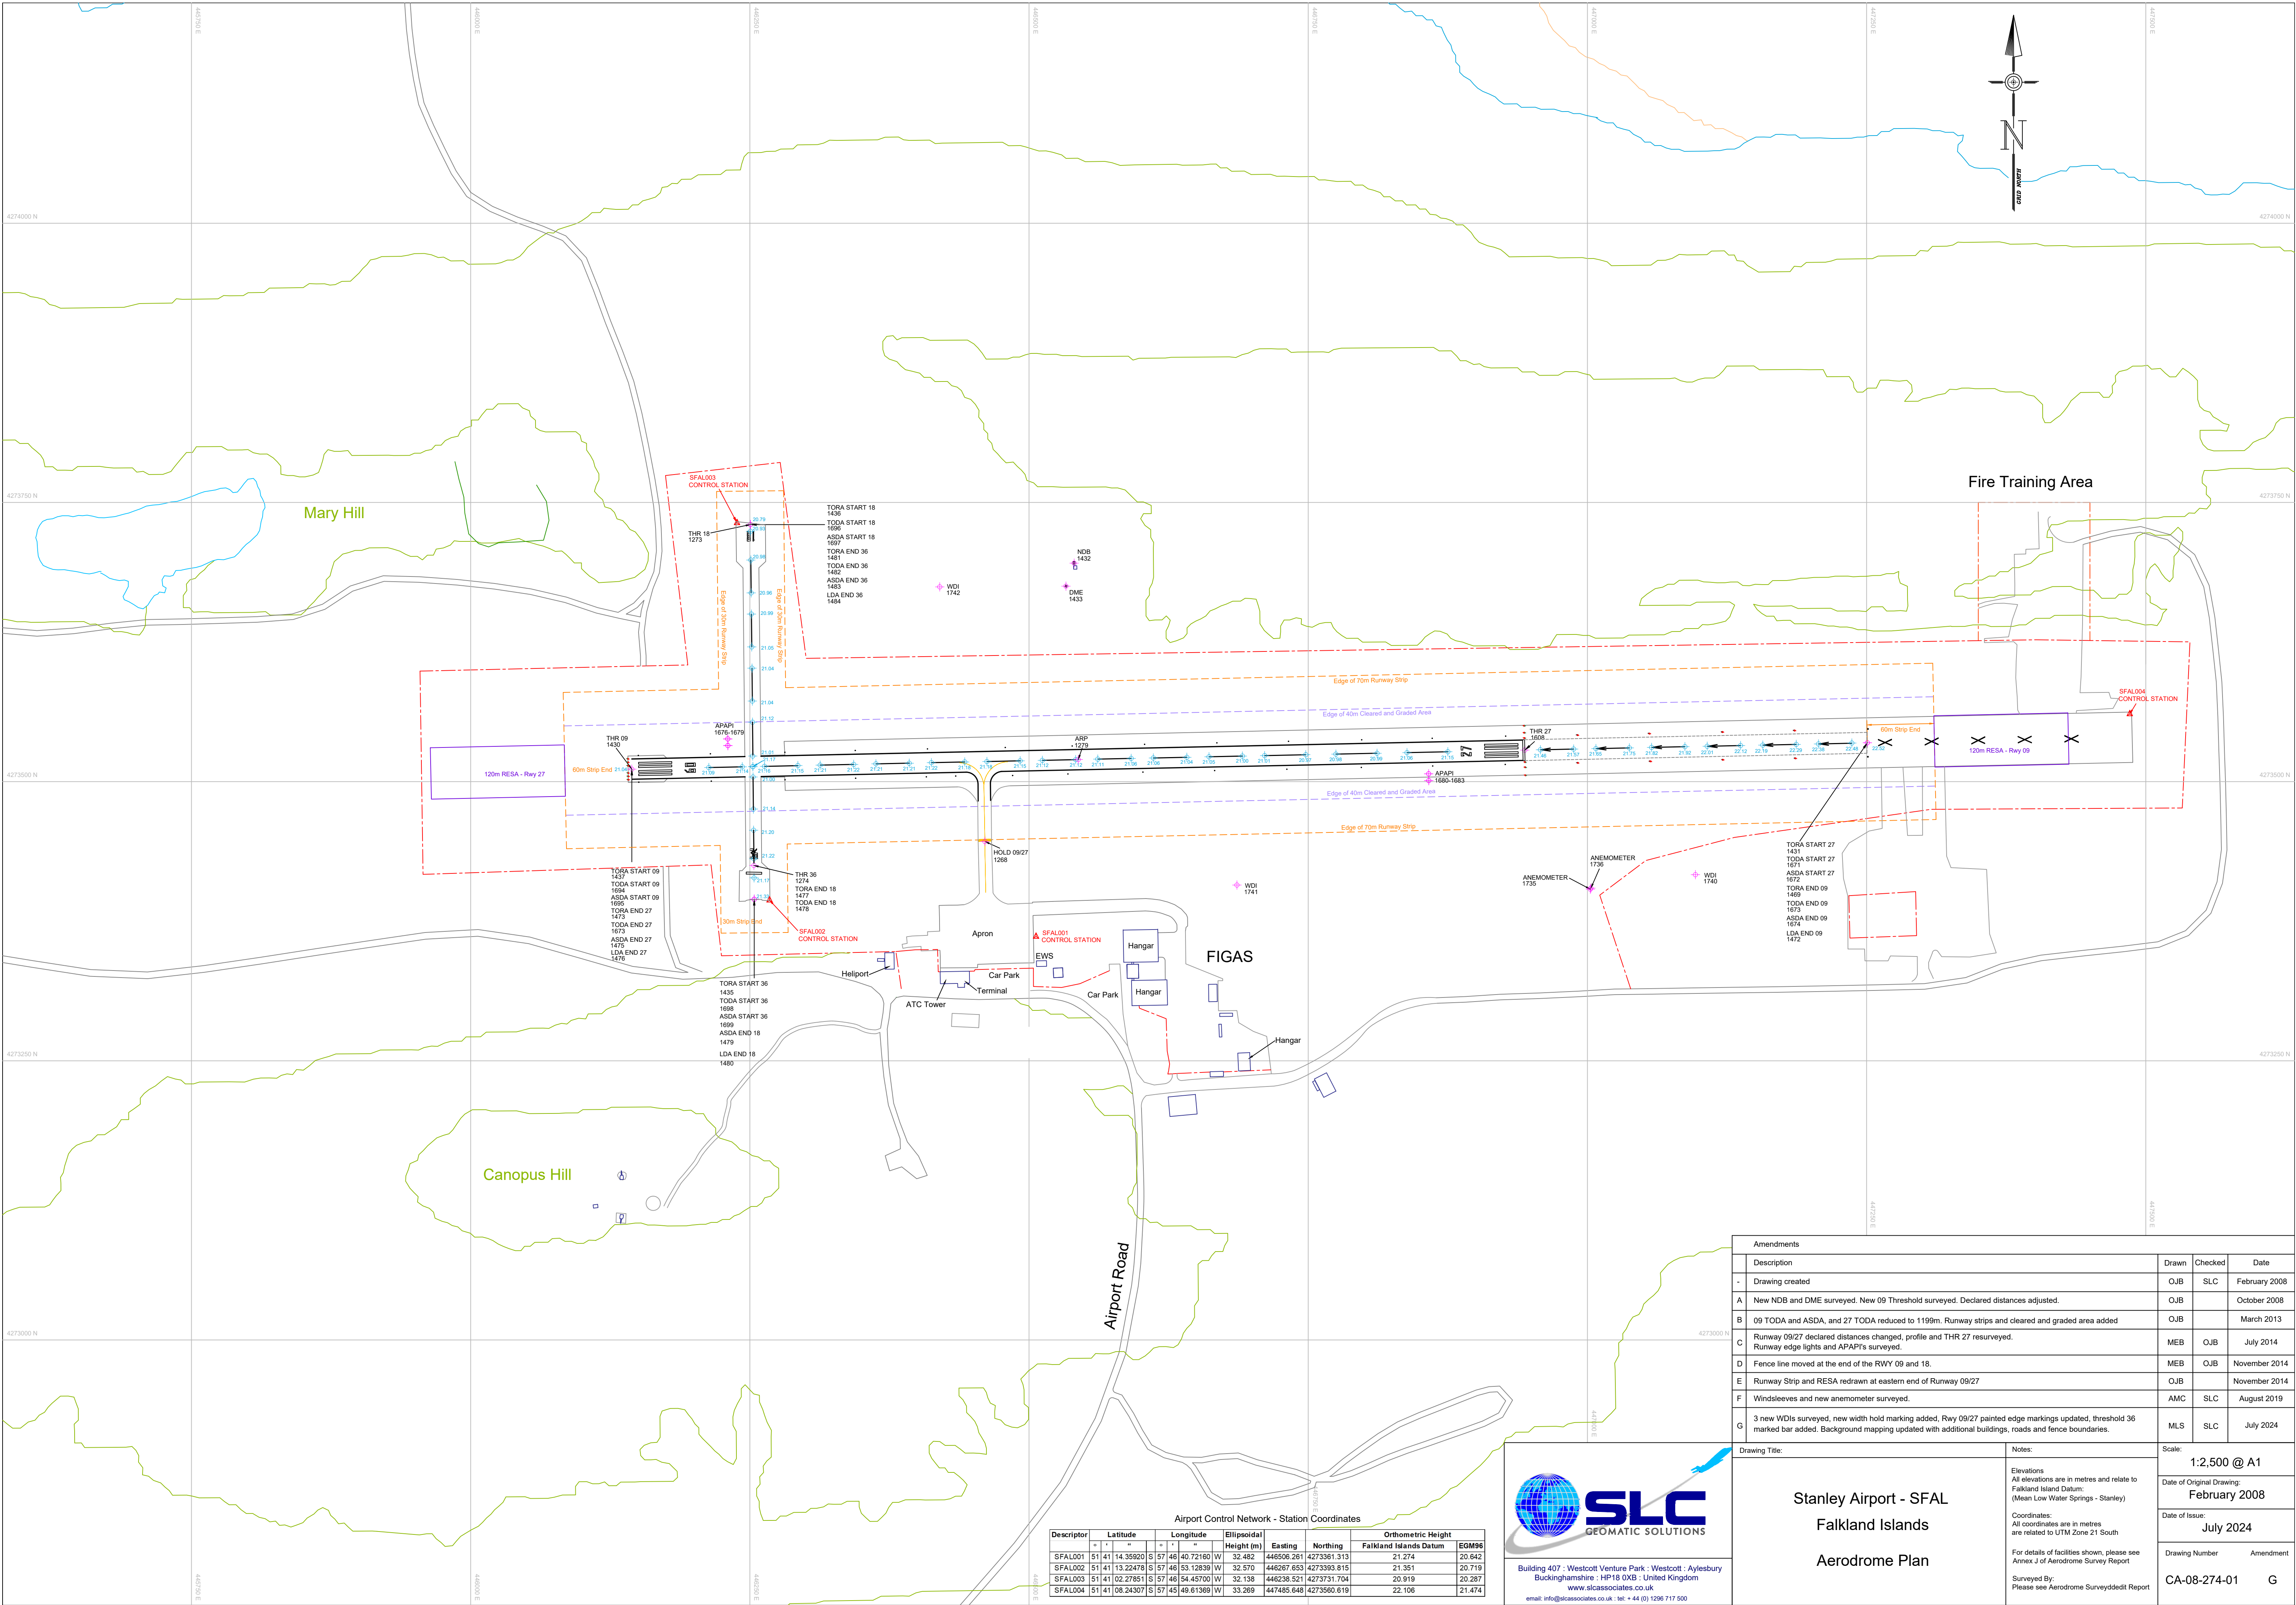

Airport Control Network - Station Coordinates							
Descriptor	Latitude	Longitude	Ellipsoidal Height (m)	Easting	Northing	Orthometric Height	
						Falkland Islands Datum	EGM96
SFAL001	51 41 14.35920	S 57 46 40.72160	W 32.482	448506.261	4273361.313	21.274	20.642
SFAL002	51 41 13.22478	S 57 46 53.12839	W 32.570	446267.653	4273393.815	21.351	20.719
SFAL003	51 41 02.27851	S 57 46 54.45700	W 32.138	446238.521	4273731.704	20.919	20.287
SFAL004	51 41 08.24307	S 57 45 49.61369	W 33.269	447485.648	4273560.619	22.106	21.474



SLC
GEOMATIC SOLUTIONS

Building 407 · Westcott Venture Park · Westcott · Aylesbury
Buckinghamshire · HP18 0XB · United Kingdom
www.slccassociates.co.uk
email: info@slccassociates.co.uk · tel: + 44 (0) 1296 717 500

Amendments			
Description	Drawn	Checked	Date
- Drawing created	OJB	SLC	February 2008
A New NDB and DME surveyed. New 09 Threshold surveyed. Declared distances adjusted.	OJB		October 2008
B 09 TODA and ASDA, and 27 TODA reduced to 1199m. Runway strips and cleared and graded area added	OJB		March 2013
C Runway 09/27 declared distances changed, profile and THR 27 resurveyed. Runway edge lights and APAPI's surveyed.	MEB	OJB	July 2014
D Fence line moved at the end of the RWY 09 and 18.	MEB	OJB	November 2014
E Runway Strip and RESA redrawn at eastern end of Runway 09/27	OJB		November 2014
F Windsleaves and new anemometer surveyed.	AMC	SLC	August 2019
G 3 new WDI's surveyed; new width hold marking added, Rwy 09/27 painted edge markings updated, threshold 36 marked bar added. Background mapping updated with additional buildings, roads and fence boundaries.	MLS	SLC	July 2024
Drawing Title:		Notes:	
Stanley Airport - SFAL Falkland Islands Aerodrome Plan		Scale:	
		1:2,500 @ A1	
		Date of Original Drawing: February 2008	
		Date of Issue: July 2024	
		Drawing Number	Amendment
		CA-08-274-01	G